Work Order ID 120774

Wednesday, June 11, 2014 10:32:28 AM

120774

Item ID: D4634-5 **Accept** *N900040100* **Setup Start** *NS1*

Revision ID: **Stop** *NS2*

Item Name: Aft, Center Ceiling Panel

Start Date: 7/02/14 **Start Qty:** 1.00 *1*

Required Date: 7/02/14 **Req'd Qty:** 1.00 *1*

Reference:

Cust Item ID:

Customer:

Approvals: **Process Plan:** _____ **Date:** 14-6-14 **Tooling:** _____ **Date:** _____

QC: _____ **Date:** _____ **SPC (Y/N):** _____ **Date:** _____

Run Start *NR1*

Stop *NR2*

Sequence ID/ Work Center ID	Operation Description	Set-Up/ Run Hours	Tool ID	Tool #	Plan Code	Accept Qty	Reject Qty	Reject Number	Insp. Stamp
Draw Nbr D4634	**Revision Nbr** F								
100		0.00							DAS 07 9-89
100	HAND FINISHING THERMOFORMING					X1			14/06/17
Thermoform	**Memo**	0.00							
Thermoforming Machine	Cut Blanks								
105		0.00							DAS 07 9-89
105	Dry Material					X1			14/06/17
HandThermo	**Memo**	0.00							
Hand Finishing Thermoforming	Dry Sheet as per QSI022 POLYCARBONATE								

Temp: 245

Time IN: 5:00 PM

Time OUT: 6:00 AM

JUN 17 2014

1 Per.....

PTO

DQA: [illegible] Date: 14/08/0(

QA Closed: [illegible] Date: 14-8-1

WORK ORDER NON-CONFORMANCE / UPDATE

DART AEROSPACE

Work Order update only ☐

Work Order: 120774

Part No. D4634-5

NCR No. 14-4097

DISPOSITION

Rework	☐
Scrap	☐
Use-as-is	☒
Suspected Unapproved	☐

AGAINST DEPARTMENT/PROCESS

Skid-tube	☐	Crosstube	☐	Water Jet	☐
Machining	☐	Small Fab	☐	Prod. Eng. Coor.	☐
Thermoforming	☒	Finishing	☐	Rec/Store/Packaging	☐
Large Fab	☐	Composite	☐	Supplier	☐

Engineering	☐
Quality	☐
Other	☐
	☐

Root Cause		Date	Step	Qty	Description of work order update or non-conformance	Initial Chief Eng	Action Description	Sign & Date	Verification	QC Inspector
Design	☐	14/7/31	130	1	Dim 20.50 is 20.60 => VENT HOLE RC. Tooling	14/7/31	Acceptable. No effect on fit OR function.	14/7/31	DAS 9 9-89 14.07.31	14/07/31
Doc/Data	☐									
Equip/Tooling	☑									
Handling/Pre	☐									
Material	☐									
Operator	☐									
Offset/Setup	☐									
Process	☑									
Supplier	☐									
Training	☐									
Transport	☐									
Unapproved	☐									

FAULT CATEGORY

Landing Gear

☐	Bending
☐	Centre Not Concentric
☐	Cracks
☐	Crimp/Kink/Ripple/Wave
☐	Cuffs
☐	Crushing
☐	Heat Treat
☐	Inspection Strip in Tube
☐	Marks/Chatter
☐	Turning Sequence
☐	Wave/Twist in Tube

General

☐	Bend
☐	BOM/Route
☐	Broken/Damage/Defect
☐	Burrs
☐	Contamination
☐	Countersink
☐	Cut Too Short
☐	Drawing
☐	Drill Holes
☐	Finish
☐	Fit/Function

☐	Folio/Program
☐	Grain
☐	Hardware
☐	Inspection Incomplete/Unqualified
☐	Instructions Incomplete/Unclear
☐	Misaligned/off center
☐	Mislabeled
☐	Misread
☐	Off-set
☐	Out of Calibration
☐	Out of Sequence

☐	Outside Dimensions
☐	Over/Under tolerance
☐	Part Incorrect
☐	Part Lost/Missing
☐	Part Moved
☐	Positioned Wrong
☐	Power Loss/Surge

☐	Pressure/Forced
☑	Set-up
☐	Temperature/Cure
☐	Weld
☐	Wrong Stock Pulled
☐	Other

Process

H:/FORMS/Quality Assurance\approved QA/NCRWO RevH

Item ID: D4634-5 **Accept** *N900040100* **Setup Start** *NS1*
Revision ID: **Stop** *NS2*
Item Name: Aft, Center Ceiling Panel
Start Date: 7/02/14 **Start Qty:** 1.00 *1*
Required Date: 7/02/14 **Req'd Qty:** 1.00 *1*
Reference:
Cust Item ID:
Customer:

Approvals: **Process Plan:** _____ **Date:** _____ **Tooling:** _____ **Date:** _____
QC: _____ **Date:** _____ **SPC (Y/N):** _____ **Date:** _____

Run Start *NR1*
Stop *NR2*

Sequence ID/ Work Center ID	Operation Description	Set Up/ Run Hours	Tool ID	Tool #	Plan Code	Accept Qty	Reject Qty	Reject Number	Insp. Stamp
110		0.00							DAS 07 9-89
110	THERMOFORMING MACHINE								
Thermoform						X1			
Thermoforming Machine	**Memo**	0.00							14/06/17
	Thermoform as per Dwg. D4634-5 and Folio FTA146								
	Dwg. Rev. F								
	Folio Rev. E								
	NOTE: Check moulds prior to using to ensure proper placement of add-ons.								
	Visually inspect for proper formation and texture								
130		0.00							
130	HAND FINISHING THERMOFORMING								
Thermoform						Y1			BB 14/07/30
Thermoforming Machine	**Memo**	0.00							
	Trim to Finished Dimensions								

PTO

DQA: _____ Date: _____

WORK ORDER NON-CONFORMANCE / UPDATE

QA Closed: Date: Work Order update only ☐

Work Order: _____

Part No. _____

NCR No. _____

DISPOSITION

Rework ☐
Scrap ☐
Use-as-is ☐
Suspected Unapproved ☐

AGAINST DEPARTMENT/PROCESS

Skid-tube ☐ Crosstube ☐ Water Jet ☐ Engineering ☐
Machining ☐ Small Fab ☐ Prod. Eng. Coor. ☐ Quality ☐
Thermoforming ☐ Finishing ☐ Rec/Store/Packaging ☐ Other ☐
Large Fab ☐ Composite ☐ Supplier ☐ ☐

Root Cause		Date	Step	Qty	Description of work order update or non-conformance	Initial Chief Eng	Action Description	Sign & Date	Verification	QC Inspector
Design	☐									
Doc/Data	☐									
Equip/Tooling	☐									
Handling/Pre	☐									
Material	☐									
Operator	☐									
Offset/Setup	☐									
Process	☐									
Supplier	☐									
Training	☐									
Transport	☐									
Unapproved	☐									

FAULT CATEGORY

Landing Gear

☐ Bending
☐ Centre Not Concentric
☐ Cracks
☐ Crimp/Kink/Ripple/Wave
☐ Cuffs
☐ Crushing
☐ Heat Treat
☐ Inspection Strip in Tube
☐ Marks/Chatter
☐ Turning Sequence
☐ Wave/Twist in Tube

General

☐ Bend
☐ BOM/Route
☐ Broken/Damage/Defect
☐ Burrs
☐ Contamination
☐ Countersink
☐ Cut Too Short
☐ Drawing
☐ Drill Holes
☐ Finish
☐ Fit/Function
☐ Folio/Program
☐ Grain
☐ Hardware
☐ Inspection Incomplete/Unqualified
☐ Instructions Incomplete/Unclear
☐ Misaligned/off center
☐ Mislabeled
☐ Misread
☐ Off-set
☐ Out of Calibration
☐ Out of Sequence
☐ Outside Dimensions
☐ Over/Under tolerance
☐ Part Incorrect
☐ Part Lost/Missing
☐ Part Moved
☐ Positioned Wrong
☐ Power Loss/Surge
☐ Pressure/Forced
☐ Set-up
☐ Temperature/Cure
☐ Weld
☐ Wrong Stock Pulled
☐ Other

Item ID: D4634-5 **Accept** *N900040100* **Setup Start** *NS1*
Revision ID: **Stop** *NS2*
Item Name: Aft, Center Ceiling Panel
Start Date: 7/02/14 **Start Qty:** 1.00 *1* **Cust Item ID:**
Required Date: 7/02/14 **Req'd Qty:** 1.00 *1* **Customer:**
Reference:

Approvals: **Process Plan:** _____ **Date:** _____ **Tooling:** _____ **Date:** _____ **Run Start** *NR1*
QC: _____ **Date:** _____ **SPC (Y/N):** _____ **Date:** _____ **Stop** *NR2*

Sequence ID/ Work Center ID	Operation Description	Set Up/ Run Hours	Tool ID	Tool #	Plan Code	Accept Qty	Reject Qty	Reject Number	Insp. Stamp
140	QC6- Inspect dimensions to drawing	0.00	DAS 27 ~~9-89~~			1			
140	Dimensional Inspection								
QC	**Memo**	0.00	14/7/31						
Quality Control	Fill out Inspection Sheet Rev A								
150	QC5- Inspect part completeness to step on W/O	0.00				DAS 9 ~~9-89~~			
150			14-01-31						
QC	**Memo**	0.00							
Quality Control									
160		0.00							
160	Packaging					DAS 27 ~~9-89~~			
Packaging	**Memo**	0.00	section mf			14/7/31			
Packaging									

DQA: _____ Date: _____

WORK ORDER NON-CONFORMANCE / UPDATE

DART AEROSPACE

QA Closed: Date: Work Order update only ☐

Work Order: _____

Part No. _____

NCR No. _____

DISPOSITION

- Rework ☐
- Scrap ☐
- Use-as-is ☐
- Suspected Unapproved ☐

AGAINST DEPARTMENT/PROCESS

- Skid-tube ☐
- Machining ☐
- Thermoforming ☐
- Large Fab ☐
- Crosstube ☐
- Small Fab ☐
- Finishing ☐
- Composite ☐
- Water Jet ☐
- Prod. Eng. Coor. ☐
- Rec/Store/Packaging ☐
- Supplier ☐
- Engineering ☐
- Quality ☐
- Other ☐

Root Cause		Date	Step	Qty	Description of work order update or non-conformance	Initial Chief Eng	Action Description	Sign & Date	Verification	QC Inspector
Design	☐									
Doc/Data	☐									
Equip/Tooling	☐									
Handling/Pre	☐									
Material	☐									
Operator	☐									
Offset/Setup	☐									
Process	☐									
Supplier	☐									
Training	☐									
Transport	☐									
Unapproved	☐									

FAULT CATEGORY

Landing Gear

- ☐ Bending
- ☐ Centre Not Concentric
- ☐ Cracks
- ☐ Crimp/Kink/Ripple/Wave
- ☐ Cuffs
- ☐ Crushing
- ☐ Heat Treat
- ☐ Inspection Strip in Tube
- ☐ Marks/Chatter
- ☐ Turning Sequence
- ☐ Wave/Twist in Tube

General

- ☐ Bend
- ☐ BOM/Route
- ☐ Broken/Damage/Defect
- ☐ Burrs
- ☐ Contamination
- ☐ Countersink
- ☐ Cut Too Short
- ☐ Drawing
- ☐ Drill Holes
- ☐ Finish
- ☐ Fit/Function
- ☐ Folio/Program
- ☐ Grain
- ☐ Hardware
- ☐ Inspection Incomplete/Unqualified
- ☐ Instructions Incomplete/Unclear
- ☐ Misaligned/off center
- ☐ Mislabeled
- ☐ Misread
- ☐ Off-set
- ☐ Out of Calibration
- ☐ Out of Sequence
- ☐ Outside Dimensions
- ☐ Over/Under tolerance
- ☐ Part Incorrect
- ☐ Part Lost/Missing
- ☐ Part Moved
- ☐ Positioned Wrong
- ☐ Power Loss/Surge
- ☐ Pressure/Forced
- ☐ Set-up
- ☐ Temperature/Cure
- ☐ Weld
- ☐ Wrong Stock Pulled
- ☐ Other

Item ID: D4634-5 **Accept** *N900040100* **Setup Start** *NS1*
Revision ID: **Stop** *NS2*
Item Name: Aft, Center Ceiling Panel
Start Date: 7/02/14 **Start Qty:** 1.00 *1*
Required Date: 7/02/14 **Req'd Qty:** 1.00 *1*
Reference:
Cust Item ID:
Customer:

Approvals: **Process Plan:** _____ **Date:** _____ **Tooling:** _____ **Date:** _____
QC: _____ **Date:** _____ **SPC (Y/N):** _____ **Date:** _____

Run Start *NR1*
Stop *NR2*

Sequence ID/ Work Center ID	Operation Description	Set Up/ Run Hours	Tool ID	Tool #	Plan Code	Accept Qty	Reject Qty	Reject Number	Insp. Stamp
170	QC21- Final Inspection - Work Order Release	0.00							
170									
QC	**Memo**	0.00							
Quality Control									

14/7/31 MF
14-7-31

DQA: _____ Date: _____

WORK ORDER NON-CONFORMANCE / UPDATE

DART AEROSPACE

QA Closed: Date: Work Order update only ☐

Work Order: _____

Part No. _____

NCR No. _____

DISPOSITION

Rework ☐
Scrap ☐
Use-as-is ☐
Suspected Unapproved ☐

AGAINST DEPARTMENT/PROCESS

Skid-tube ☐ Crosstube ☐ Water Jet ☐ Engineering ☐
Machining ☐ Small Fab ☐ Prod. Eng. Coor. ☐ Quality ☐
Thermoforming ☐ Finishing ☐ Rec/Store/Packaging ☐ Other ☐
Large Fab ☐ Composite ☐ Supplier ☐

Root Cause		Date	Step	Qty	Description of work order update or non-conformance	Initial Chief Eng	Action Description	Sign & Date	Verification	QC Inspector
Design	☐									
Doc/Data	☐									
Equip/Tooling	☐									
Handling/Pre	☐									
Material	☐									
Operator	☐									
Offset/Setup	☐									
Process	☐									
Supplier	☐									
Training	☐									
Transport	☐									
Unapproved	☐									

FAULT CATEGORY

Landing Gear

☐ Bending
☐ Centre Not Concentric
☐ Cracks
☐ Crimp/Kink/Ripple/Wave
☐ Cuffs
☐ Crushing
☐ Heat Treat
☐ Inspection Strip in Tube
☐ Marks/Chatter
☐ Turning Sequence
☐ Wave/Twist in Tube

General


☐ Bend
☐ BOM/Route
☐ Broken/Damage/Defect
☐ Burrs
☐ Contamination
☐ Countersink
☐ Cut Too Short
☐ Drawing
☐ Drill Holes
☐ Finish
☐ Fit/Function


☐ Folio/Program
☐ Grain
☐ Hardware
☐ Inspection Incomplete/Unqualified
☐ Instructions Incomplete/Unclear
☐ Misaligned/off center
☐ Mislabeled
☐ Misread
☐ Off-set
☐ Out of Calibration
☐ Out of Sequence

☐ Outside Dimensions
☐ Over/Under tolerance
☐ Part Incorrect
☐ Part Lost/Missing
☐ Part Moved
☐ Positioned Wrong
☐ Power Loss/Surge

☐ Pressure/Forced
☐ Set-up
☐ Temperature/Cure
☐ Weld
☐ Wrong Stock Pulled

☐ Other

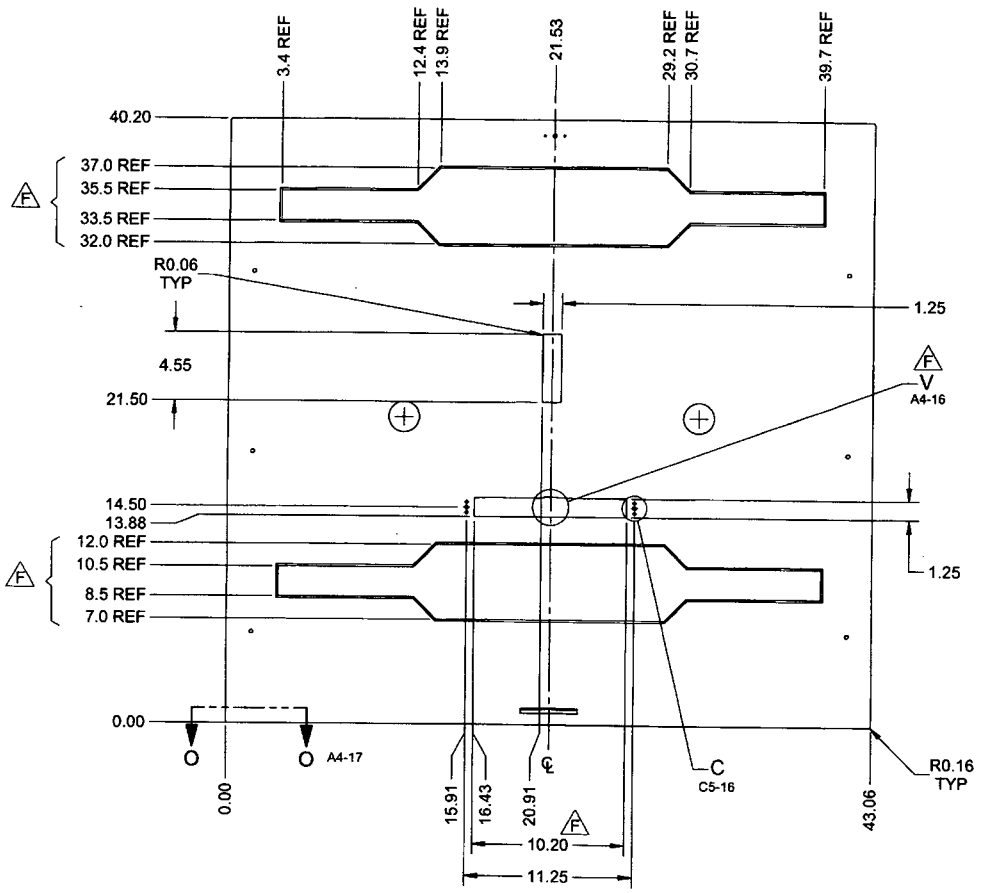

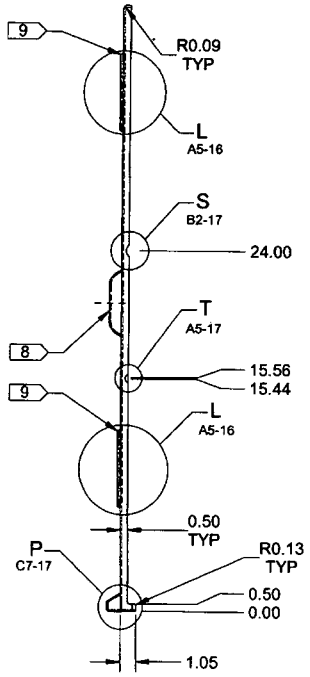

SHOP COPY
RETURN TO
ENGINEERING
UNCONTROLLED COPY
SUBJECT TO AMENDMENT
WITHOUT NOTICE
WORK ORDER
NO. A120774
14-6-11


NOTES:
1) MATERIAL: F6006 SUEDE/POLISHED GY5B133 LIGHT GREY LEXAN SHEET 0.093 THICK
(REF DART SPEC MLEXS.093-F6006-07)
2) FINISH: N/A
3) TOLERANCES: PER DART QSI 018 UNLESS OTHERWISE NOTED
4) UNITS: INCHES UNLESS OTHERWISE NOTED
5) BREAK SHARP EDGES: 0.005 TO 0.010 MAX
6) IDENTIFICATION: N/A
7) WEIGHT: 7.39 lbs
8) TEXTURE ON THIS SIDE
9) 0.14 RADIUS NOT SHOWN FOR CLARITY
10) DRILL & TRIM D4634-5 PER TOOL DT9838
11) THERMOFORM PER QSI 022 USING DT9846 TOOL
MIN. THICKNESS AFTER FORMING:
EDGES = 0.060
ELSEWHERE = 0.070
12) LOCATE ∅2.030 AT CENTER OF PROTRUDED SURFACE AS SHOWN

D4634-5 AFT, CENTER CEILING PANEL

RELEASED
2014 FEB 25

DESIGN	RF	**DART AEROSPACE LTD** HAWKESBURY, ONTARIO, CANADA
DRAWN	RF	
CHECKED	DC	DRAWING NO. D4634 REV. F
MFG. APPR.		SHEET 14 OF 17
APPROVED		TITLE CENTER CEILING PANELS SCALE NTS
DE APPR.		
DATE	14.02.03	

COPYRIGHT © 2012 BY DART AEROSPACE LTD
THIS DOCUMENT IS PRIVATE AND CONFIDENTIAL AND IS SUPPLIED ON THE EXPRESS CONDITION THAT IT IS NOT TO BE USED FOR ANY PURPOSE OR COPIED OR COMMUNICATED TO ANY OTHER PERSON WITHOUT WRITTEN PERMISSION FROM DART AEROSPACE LTD.

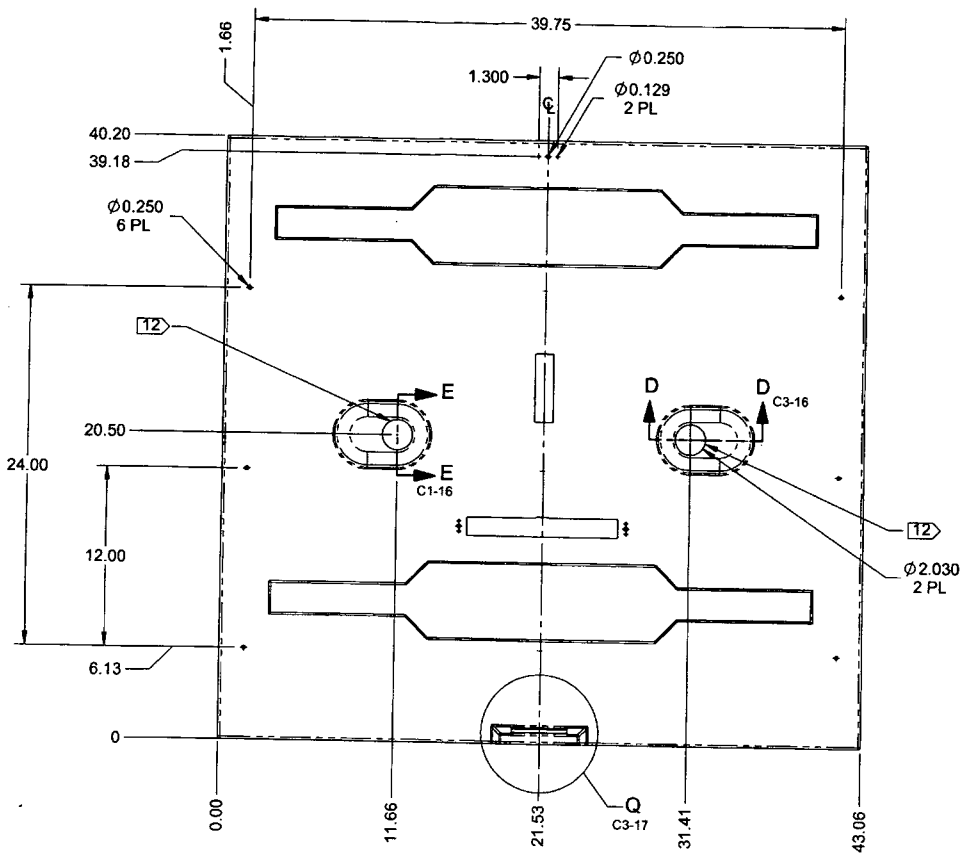


D4634-5 AFT, CENTER CEILING PANEL
AUXILIARY VIEW


RELEASED
2014 FEB 25

DESIGN	RF	**DART AEROSPACE LTD** HAWKESBURY, ONTARIO, CANADA
DRAWN	RF	DRAWING NO. D4634 REV. F
CHECKED	DC	SHEET 15 OF 17
MFG. APPR.		TITLE CENTER CEILING PANELS SCALE NTS
APPROVED		
DE APPR.		
DATE	14.02.03	


COPYRIGHT © 2012 BY DART AEROSPACE LTD
THIS DOCUMENT IS PRIVATE AND CONFIDENTIAL AND IS SUPPLIED ON THE EXPRESS CONDITION THAT IT IS NOT TO BE USED FOR ANY PURPOSE OR COPIED OR COMMUNICATED TO ANY OTHER PERSON WITHOUT WRITTEN PERMISSION FROM DART AEROSPACE LTD.

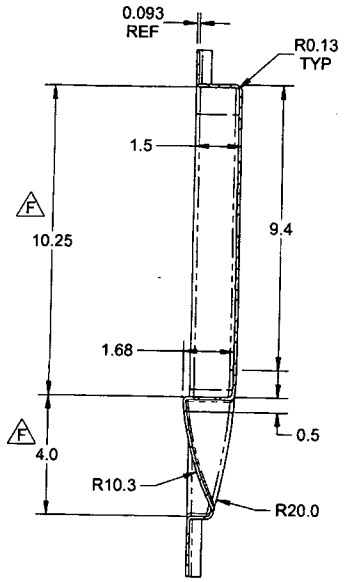


SECTION G-G C5-11
SCALE 4X

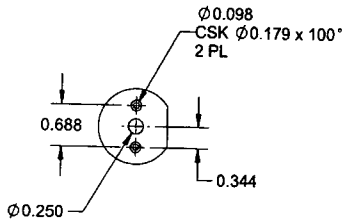


DETAIL C B7-10 B4-12 B4-14
SCALE 4X

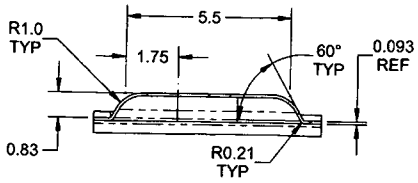


SECTION D-D B6-11 C4-13 C4-15
SCALE 2X

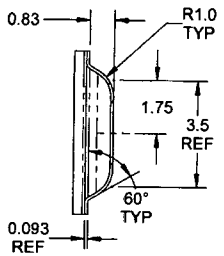


SECTION E-E B5-11 C4-13 C5-15
SCALE 4X

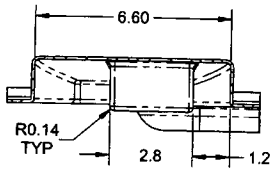


SECTION H-H C5-11
SCALE 2X

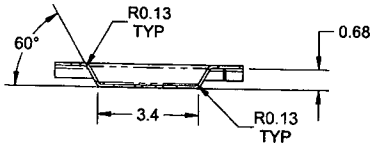


SECTION J-J B6-13
SCALE 2X

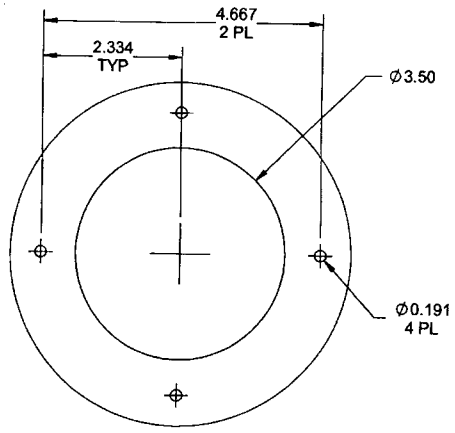

DETAIL B B7-10
SCALE 4X
2 PL

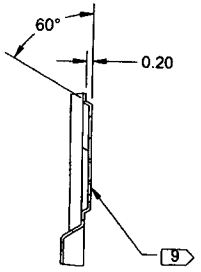

DETAIL L B2-13 C2-13 B2-14 C2-14
SCALE 4X
TYP

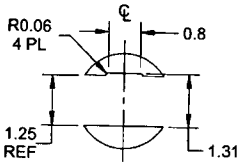


DETAIL V C4-10 B4-12 C4-14
SCALE 2X
SIMILAR


RELEASED
2014 FEB 25

DESIGN	RF	**DART AEROSPACE LTD**
DRAWN	RF	HAWKESBURY, ONTARIO, CANADA
CHECKED	SC	DRAWING NO. REV. F
MFG. APPR.		D4634 SHEET 16 OF 17
APPROVED		TITLE SCALE
DE APPR.		CENTER CEILING PANELS NTS
DATE	14.02.03	


COPYRIGHT © 2012 BY DART AEROSPACE LTD
THIS DOCUMENT IS PRIVATE AND CONFIDENTIAL AND IS SUPPLIED ON THE EXPRESS CONDITION THAT IT IS NOT TO BE USED FOR ANY PURPOSE OR COPIED OR COMMUNICATED TO ANY OTHER PERSON WITHOUT WRITTEN PERMISSION FROM DART AEROSPACE LTD.

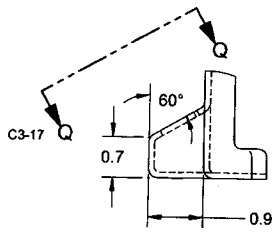


DETAIL P B3-14
SCALE 2X

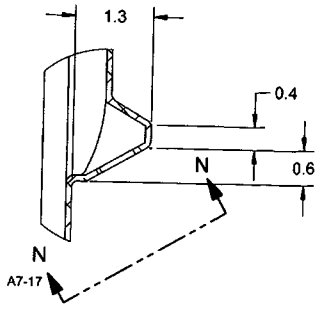


DETAIL M C3-10
SCALE 2X

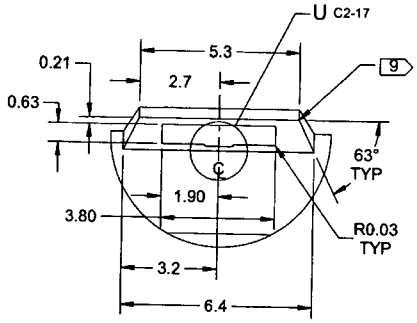


DETAIL Q B4-15 D8-17
SCALE 0.5X

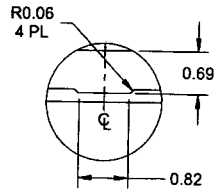


DETAIL U B7-17 D3-17
SCALE 0.5X

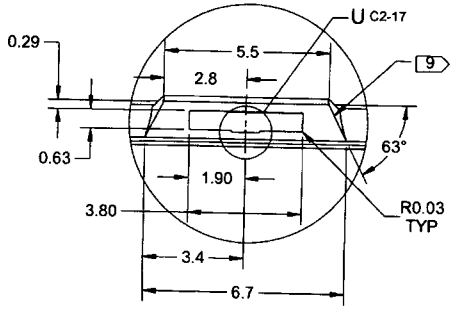


DETAIL N C5-17 B4-15
SCALE 0.5X

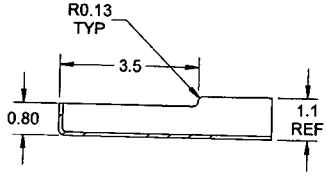


SECTION O-O B6-14
SCALE 1.3X

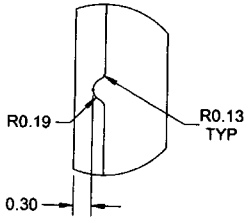

DETAIL R B3-10 C3-10 B2-12
SCALE 4X

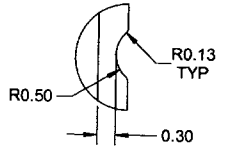

DETAIL S B3-10 C2-12
SCALE 4X

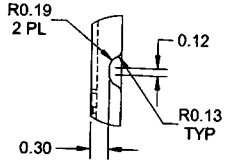

DETAIL T C2-14
SCALE 4X

RELEASED
2014 FEB 25

DESIGN	RF	**DART AEROSPACE LTD** HAWKESBURY, ONTARIO, CANADA
DRAWN	RF	DRAWING NO. REV. F
CHECKED	JC	D4634 SHEET 17 OF 17
MFG. APPR.		TITLE SCALE
APPROVED		CENTER CEILING PANELS NTS
DE APPR.		
DATE	14.02.03	

COPYRIGHT © 2012 BY DART AEROSPACE LTD
THIS DOCUMENT IS PRIVATE AND CONFIDENTIAL AND IS SUPPLIED ON THE EXPRESS CONDITION THAT IT IS NOT TO BE USED FOR ANY PURPOSE OR COPIED OR COMMUNICATED TO ANY OTHER PERSON WITHOUT WRITTEN PERMISSION FROM DART AEROSPACE LTD

DART AEROSPACE LTD

Description: Aft Center Ceiling Panel		**Work Order:**	B120774
Inspection Drawing: 4634-5	**Rev:** F	**Part Number:**	D4634-5

INSPECTION SHEET

Drawing Dimension	Tolerance	Actual Dimension	Accept	Reject	Method of Inspection	Comments
10.20	±0.030	10.26	✓		S-Feb-21	
11.25	±0.030	11.25	✓		"	
15.91	±0.030	15.90	✓		"	
1.25	±0.030	1.264	✓		S Feb-08	
4.55	±0.030	4.546	✓		"	
21.50	±0.030	21.50	✓		S. Feb-21	
13.88	±0.030	13.90	✓		"	
1.25	±0.030	1.251	✓		"	
21.53	±0.030	21.55	✓		"	
12.00	±0.030	12.00	✓		"	
24.00	±0.030	24.00	✓		"	
20.50	±0.030	20.60	✓		"	
Ø 0.250	+0.005 -0.001	.250	✓		S Feb-08	
39.75	±0.030	39.75	✓		S Feb-21	
1.300	±0.010	1.304	✓		S Feb-08	
Ø 0.129	+0.005 -0.001	0.129	✓		"	
Ø 0.250	+0.005 -0.001	.251	✓		"	
11.66	±0.030	11.70	✓		S Feb-21	
31.41	±0.030	31.40	✓		"	
Ø 2.030	+0.012 -0.001	2.030	✓		S Feb-08	
3.80	±0.030	3.778	✓		"	
0.63	±0.030	.616	✓		"	

Measured by: DAS 27 9-89	**Checked By:** DAS 9 9-89	**QC inspector:** DAS 9 9-89	**Engineering Approval** *(if necessary)*:
Date 14/1/31	**Date** 14-01-31	**Date** 14-01-31	**Date**